PRELIMINARY PLAT
BUELL PROPERTY
SHEET 4 OF 7

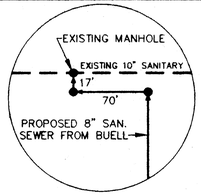

DETAIL "A"

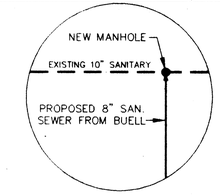

DETAIL "B"

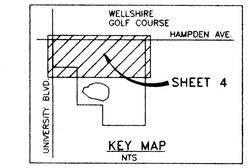

KEY MAP
NTS

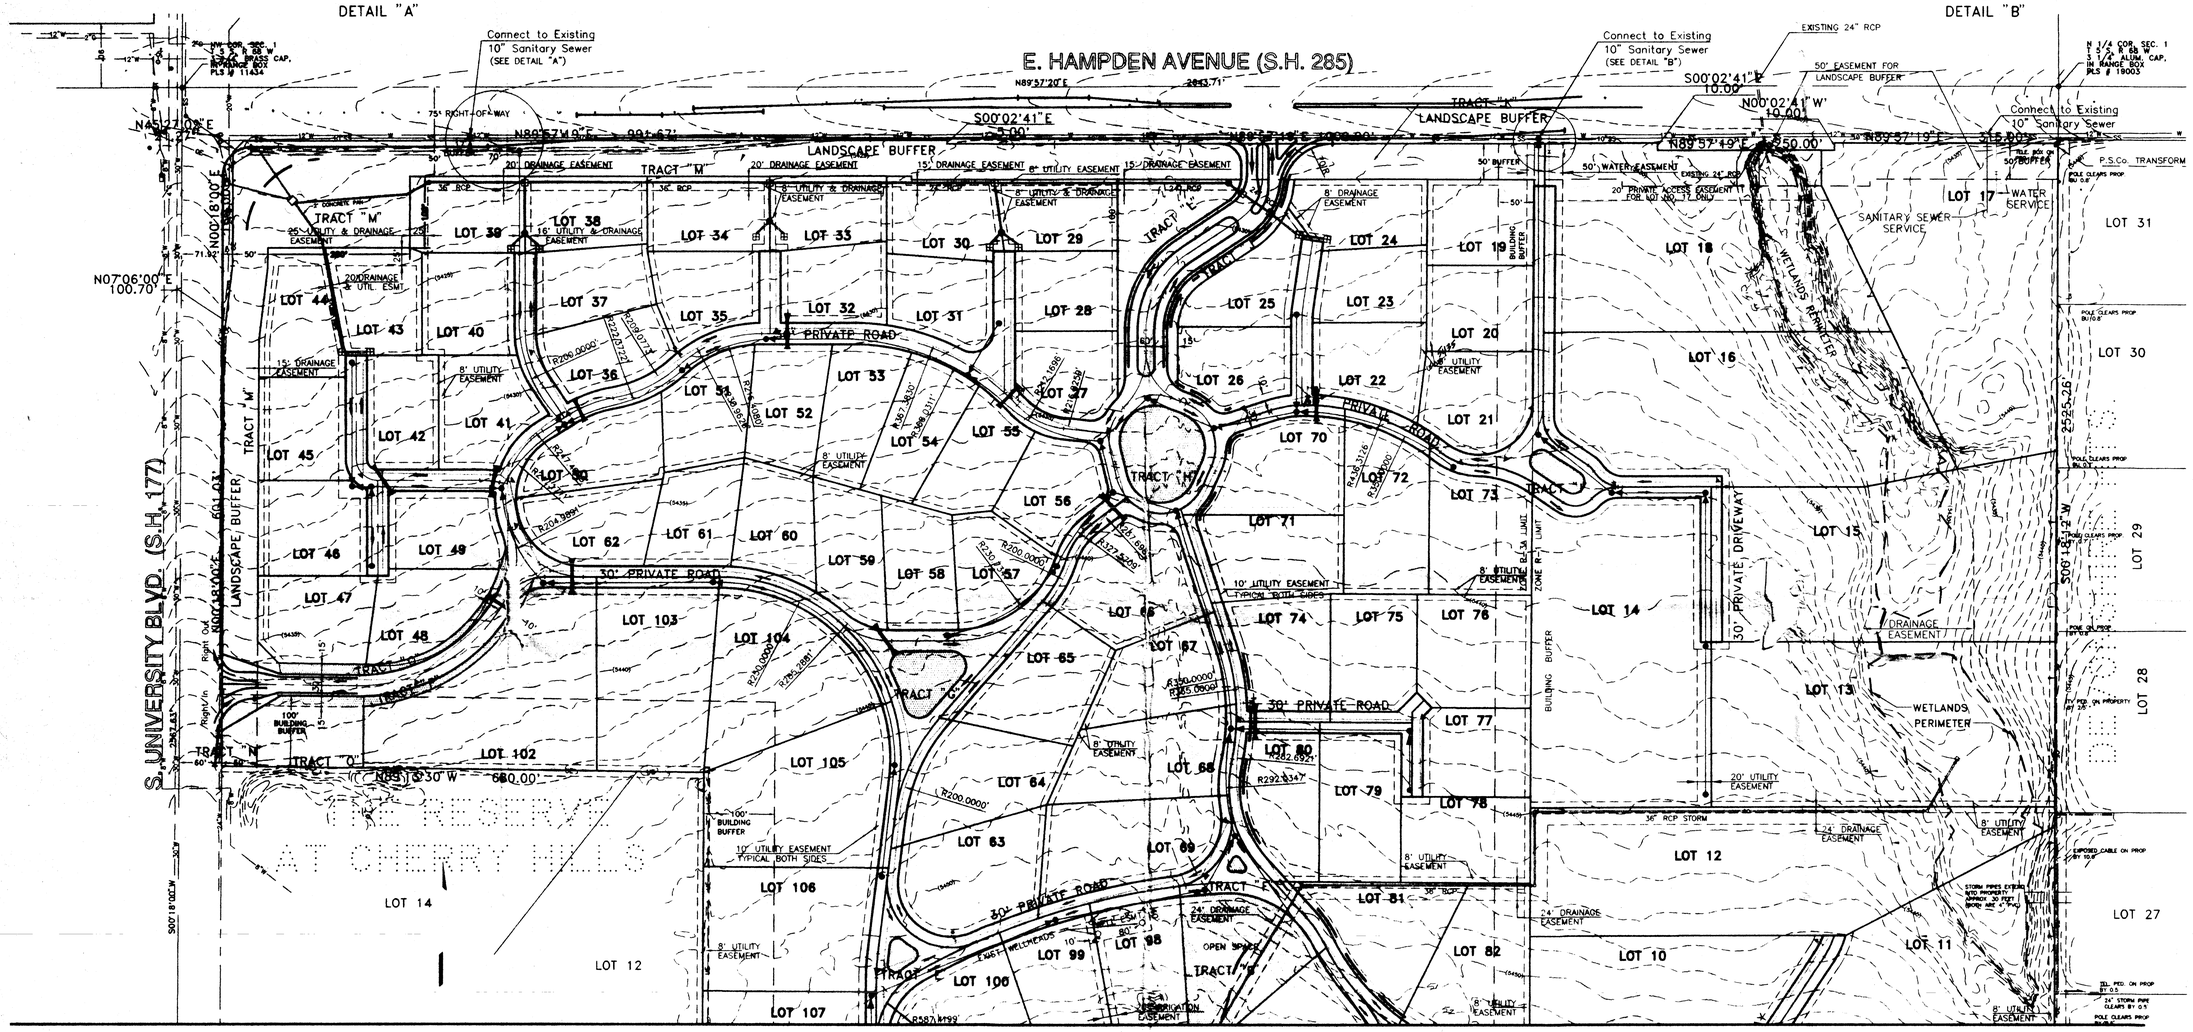

MATCH LINE – SEE SHEET 5 OF 7

LEGEND

EXISTING		PROPOSED
	WATER MAIN	
	FIRE HYDRANT	
	SANITARY SEWER AND MANHOLE	
	TRAFFIC FLOW	
	TREES	